NOTES

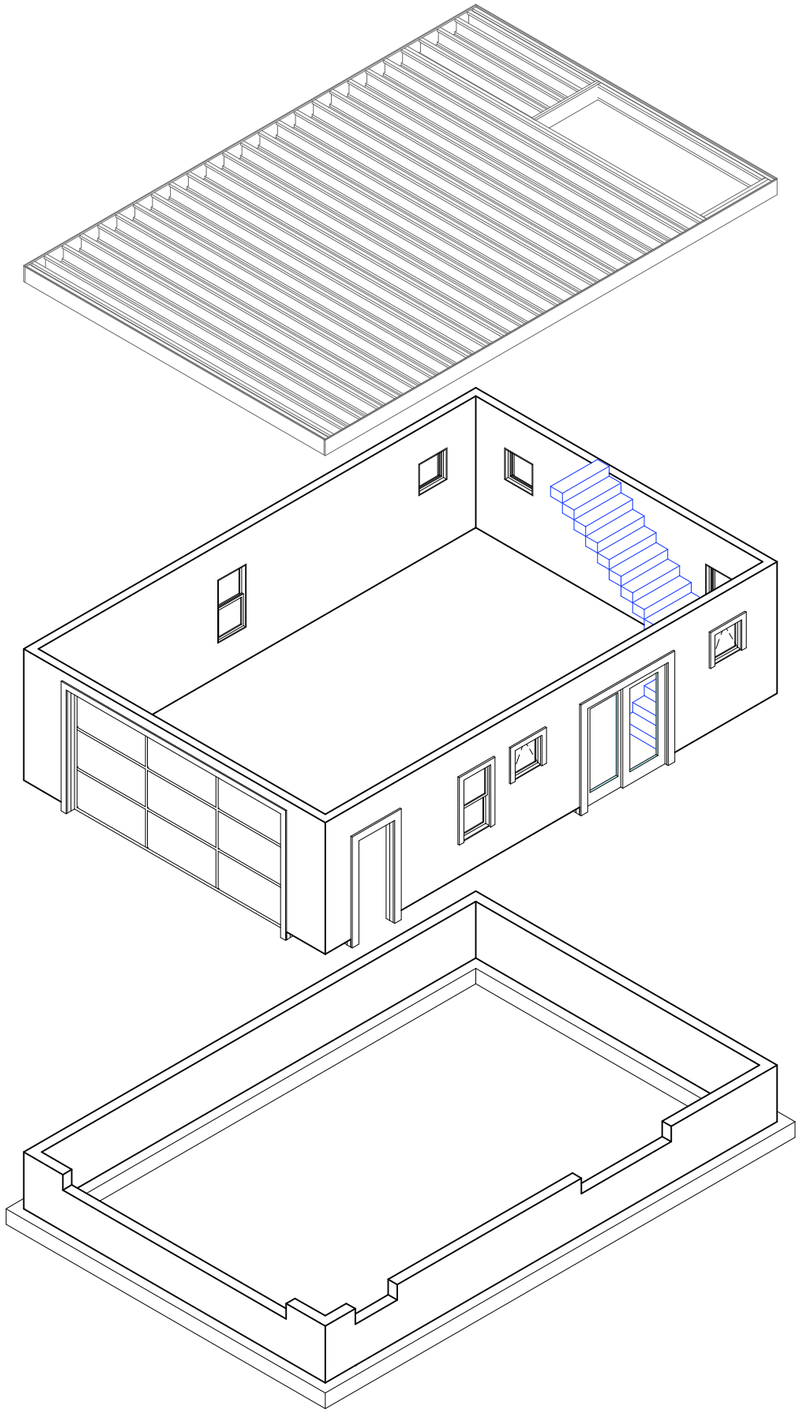

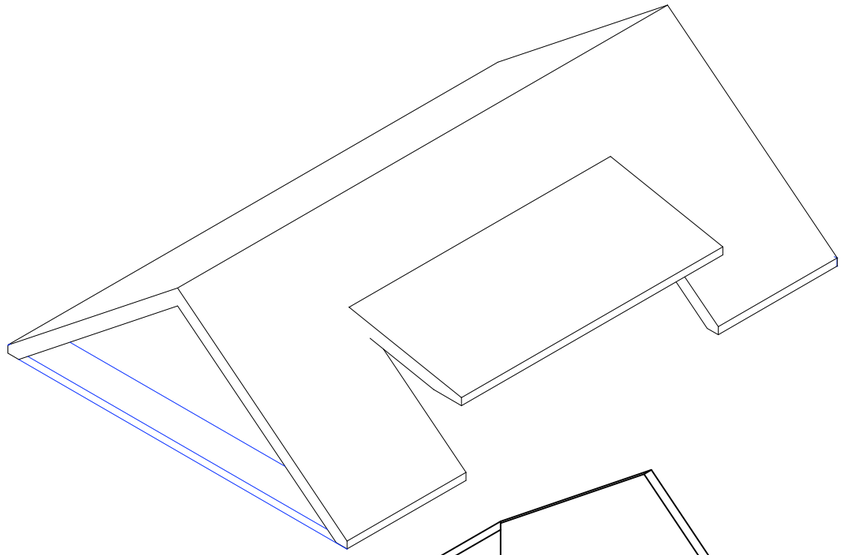

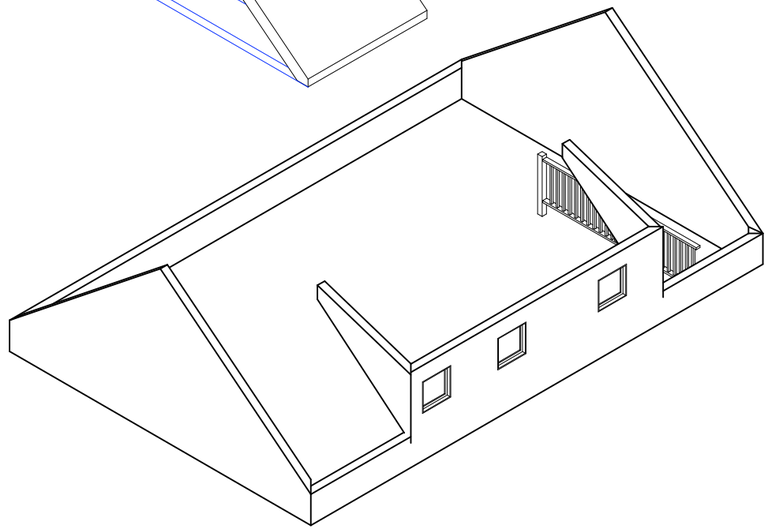

SHEET	DRAWING INDEX		SCALE
A-00	Drawing Index		
A-01	Garage Plan View		1/4" = 1'
A-02	Upper Level Plan		1/4" = 1'
A-03	Front Elevation		1/4" = 1'
A-04	Side Elevation		1/4" = 1'
A-05	Blank		
S-01	Foundation Plan		1/4" = 1'
S-02	Floor Framing Plan		1/4" = 1'
S-03	Roof Framing		1/4" = 1'
S-04	House Foundation		1/8" = 1'

Mckenna Garage
226 Baldwin Avenue
Framingham, MA

Roger P. Toran
DESIGN ~ BUILD
57 Mary Chilton Road
Needham, Massachusetts 02492
781-444-5966
781-449-6727 FAX

Job Number: 0907

Drawn By: Roger P. Toran

Date: 5 May, 2009

Revised: 5, Oct. 2009

Scale:

Drawing Index

A-00

NOTES

1. 8' high x 16' wide overhead door
2. 6'-8" high x 2'-8" wide door
3. 6'-8" high x 6' wide slider

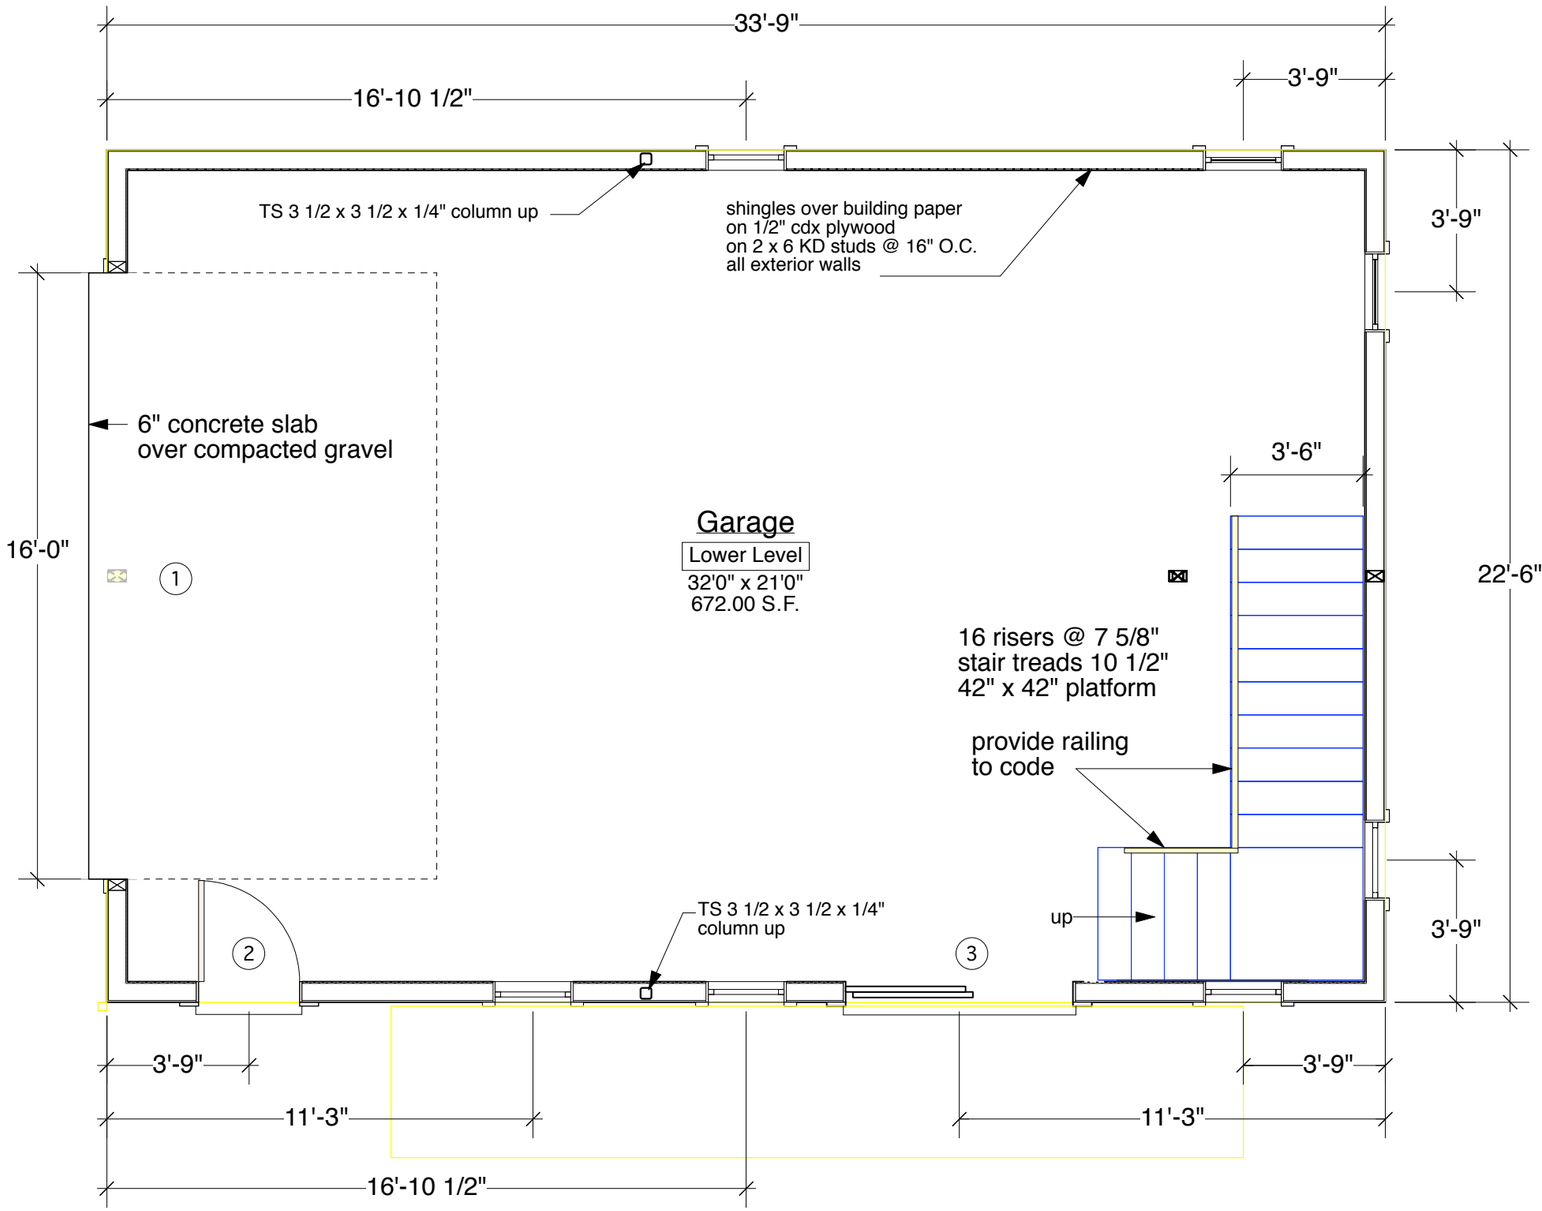

Mckenna Garage
226 Baldwin Avenue
Framingham, MA

Roger P. Toran
DESIGN ~ BUILD
57 Mary Chilton Road
Needham, Massachusetts 02492
781-444-5966
781-449-6727 FAX

Job Number: 0907

Drawn By: Roger P. Toran

Date: 5 May, 2009

Revised: 5, Oct. 2009

Scale: 1/4" = 1'

FIRST LEVEL

A-01

NOTES

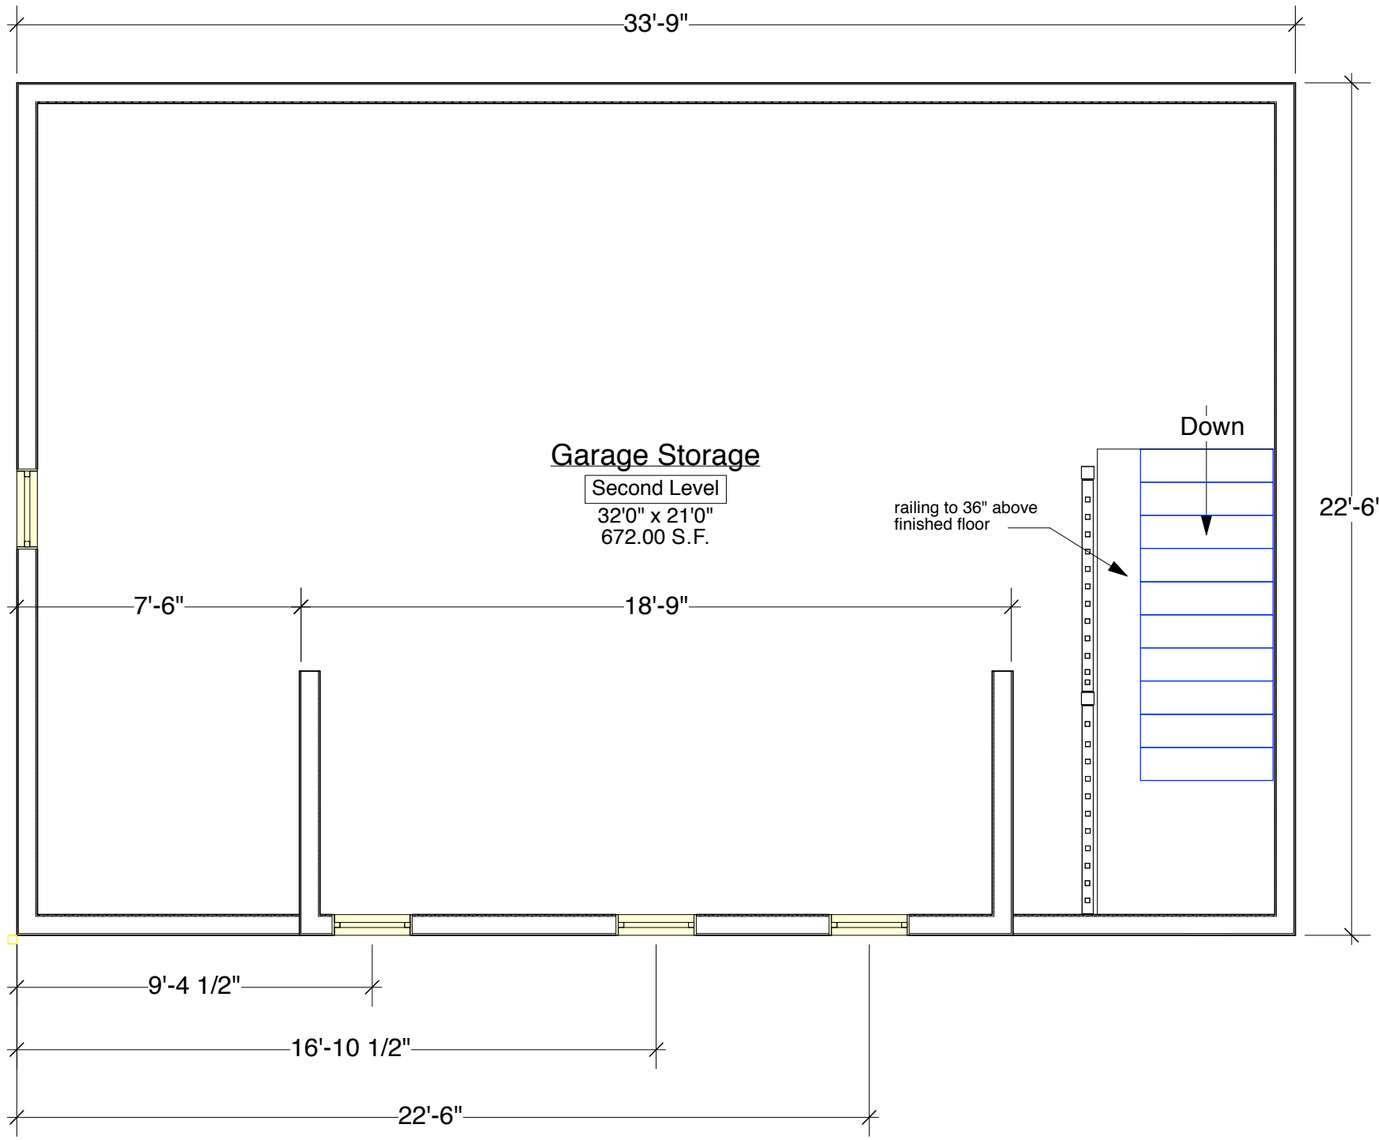

Mckenna Garage
226 Baldwin Avenue
Framingham, MA

Roger P. Toran
DESIGN ~ BUILD
57 Mary Chilton Road
Needham, Massachusetts 02492
781-444-5966
781-449-6727 FAX

Job Number: 0907

Drawn By: Roger P. Toran

Date: 5 May, 2009

Revised: 5, Oct. 2009

Scale: 1/4" = 1'

SECOND LEVEL

A-02

NOTES

A by owner

B by owner

C by owner

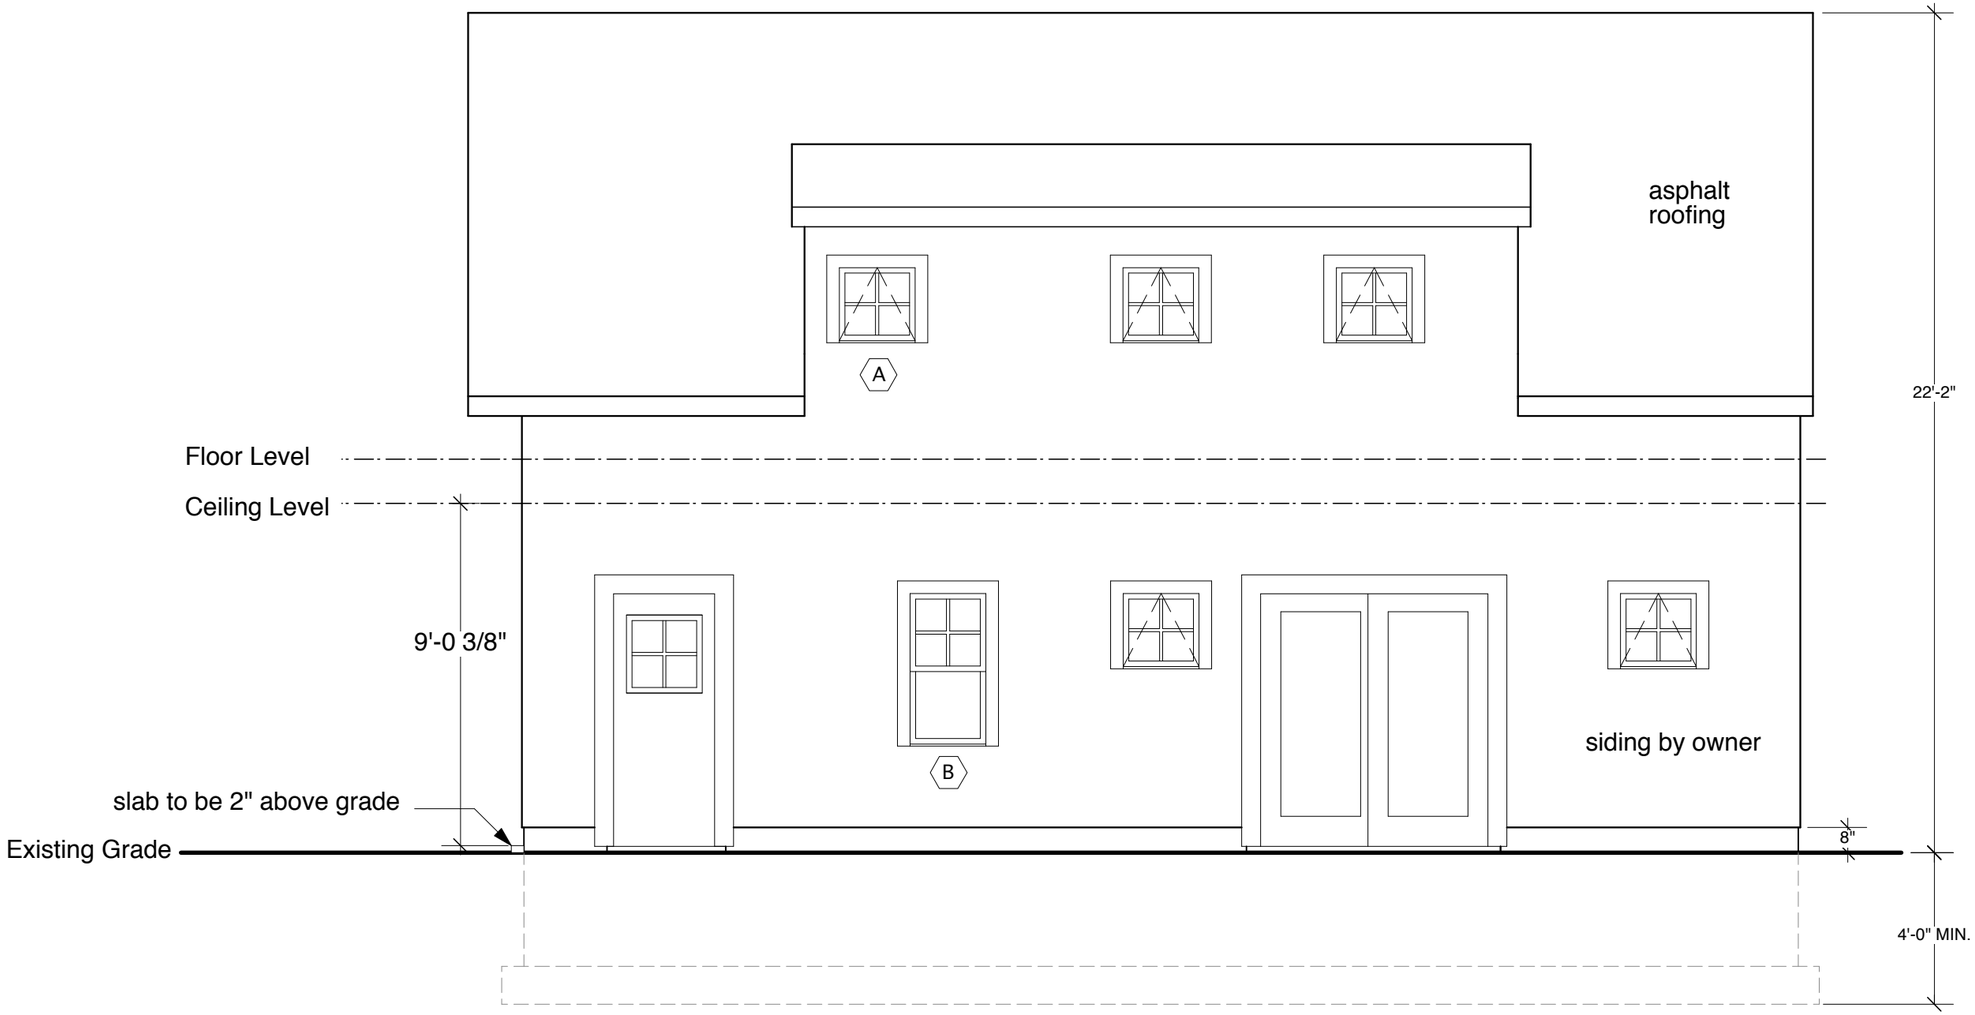

Mckenna Garage
226 Baldwin Avenue
Framingham, MA

Roger P. Toran
DESIGN ~ BUILD
57 Mary Chilton Road
Needham, Massachusetts 02492
781-444-5966
781-449-6727 FAX

Job Number: 0907

Drawn By: Roger P. Toran

Date: 5 May, 2009

Revised: 5, Oct. 2009

Scale: 1/4" = 1'

Side Elevation

A-04

NOTES

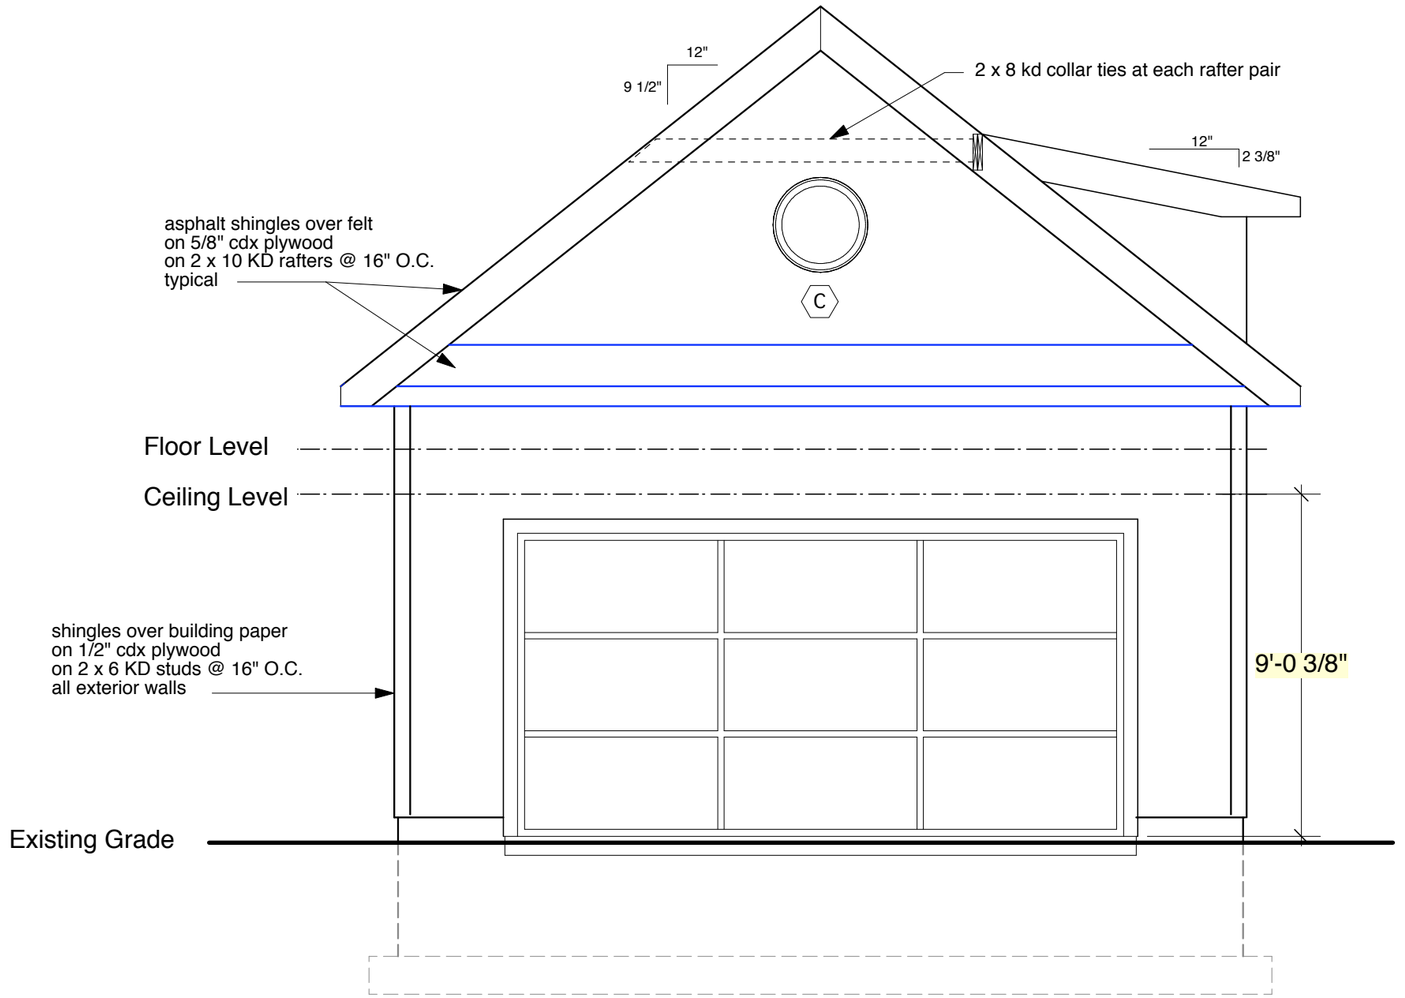

Mckenna Garage
226 Baldwin Avenue
Framingham, MA

Roger P. Toran
DESIGN ~ BUILD
57 Mary Chilton Road
Needham, Massachusetts 02492
781-444-5966
781-449-6727 FAX

Job Number: 0907

Drawn By: Roger P. Toran

Date: 5 May, 2009

Revised: 5, Oct. 2009

Scale: 1/4" = 1'

Front Elevation

A-03

NOTES

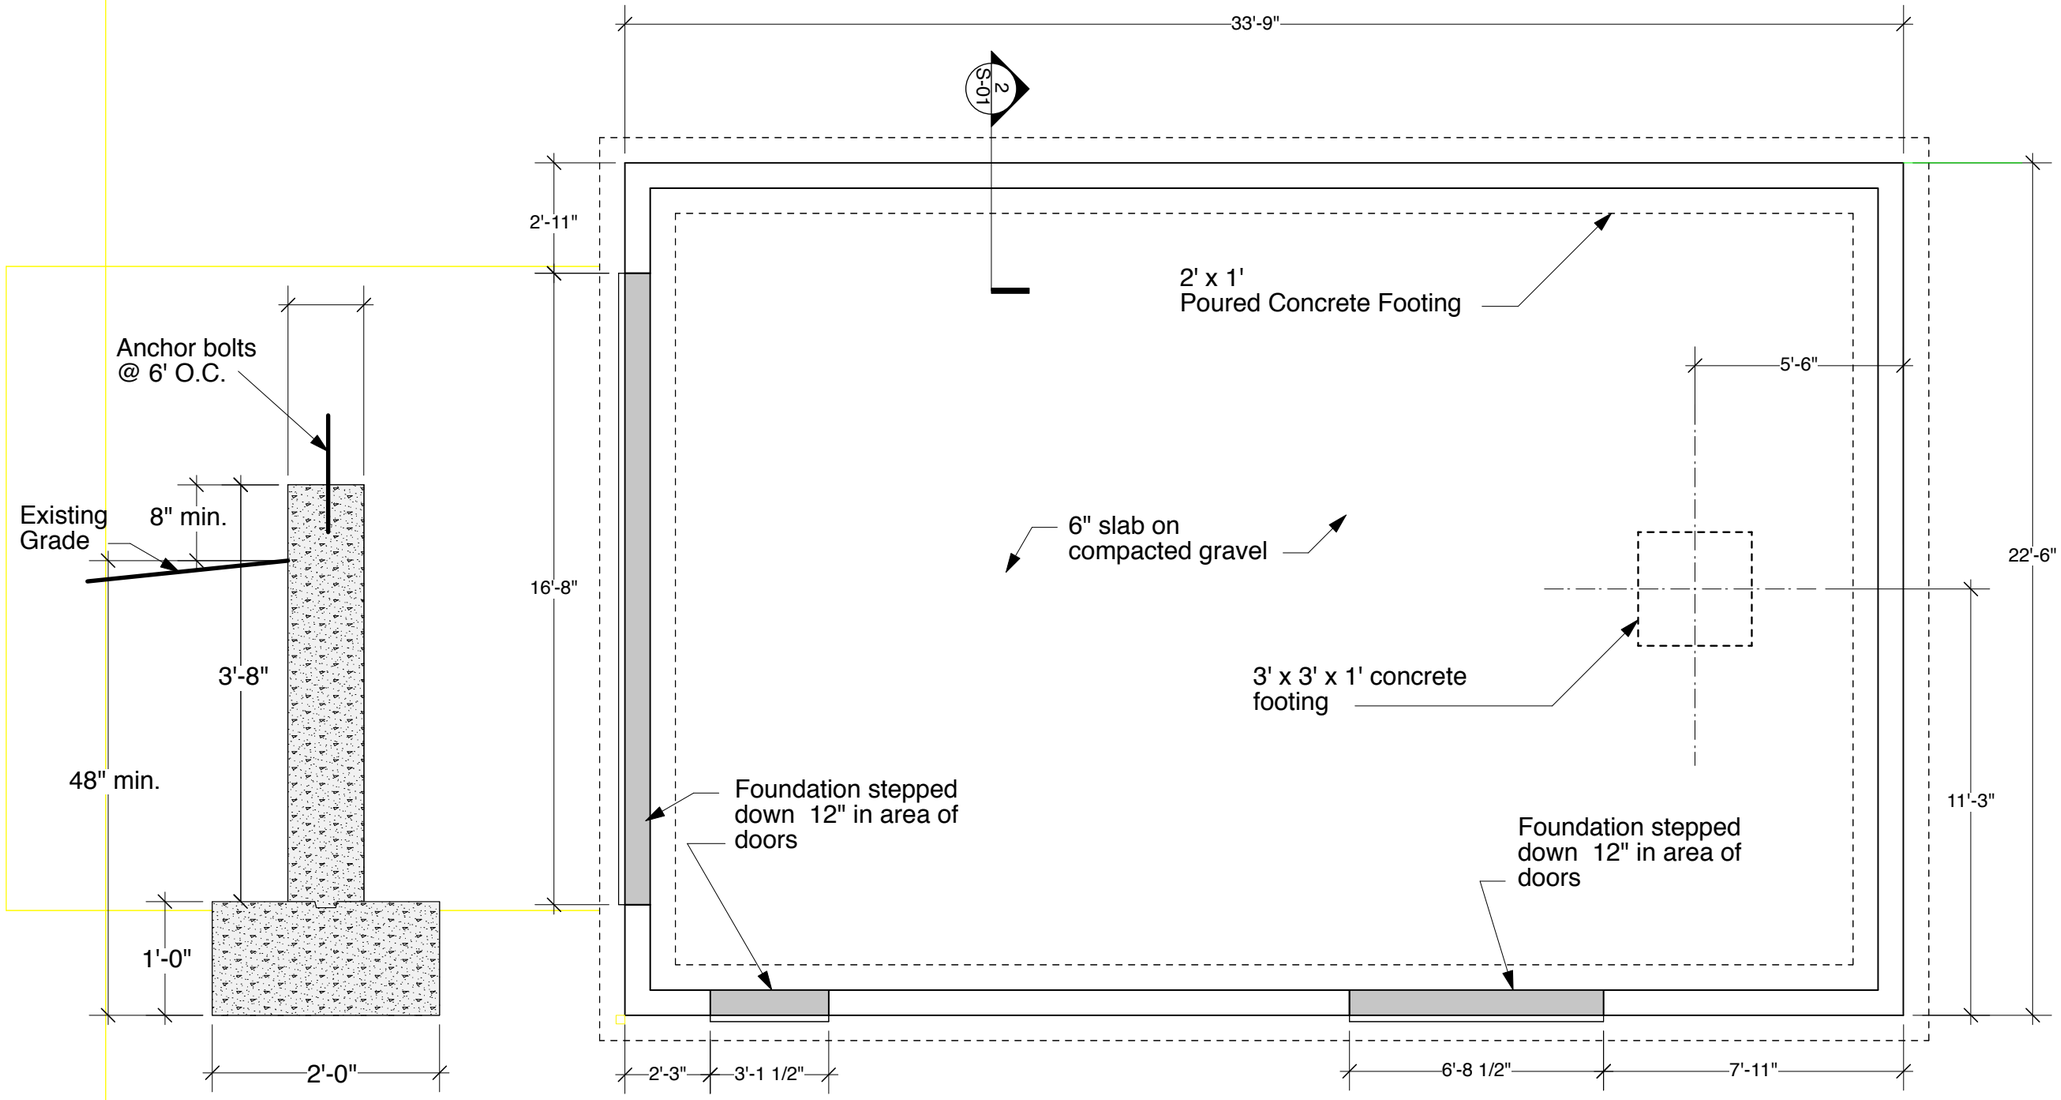

2 Section View

1 Plan View
Scale: 1/4" = 1'-0"

Mckenna Garage
226 Baldwin Avenue
Framingham, MA

Roger P. Toran
DESIGN ~ BUILD
57 Mary Chilton Road
Needham, Massachusetts 02492
781-444-5966
781-449-6727 FAX

Job Number: 0907

Drawn By: Roger P. Toran

Date: 5 May, 2009

Revised: 5, Oct. 2009

Scale: 1/4" = 1'

Foundation Plan

S-01

NOTES

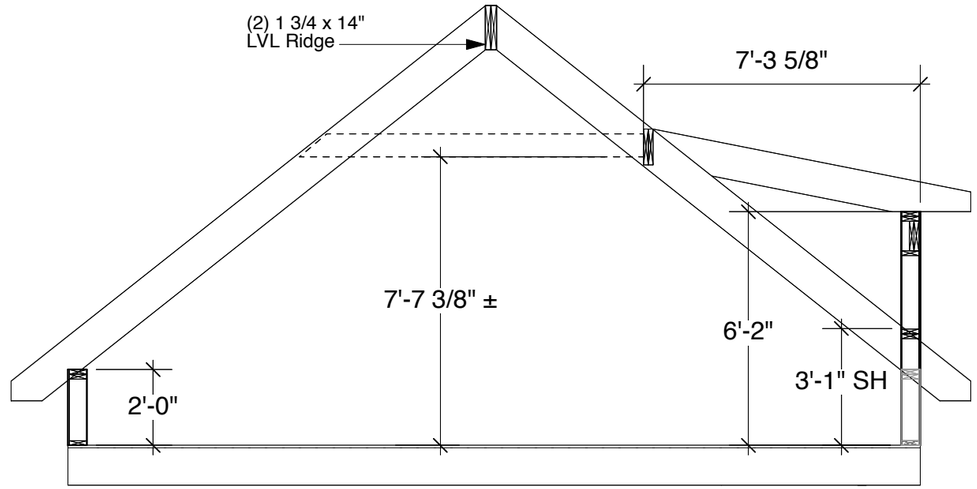

SECTION VIEW

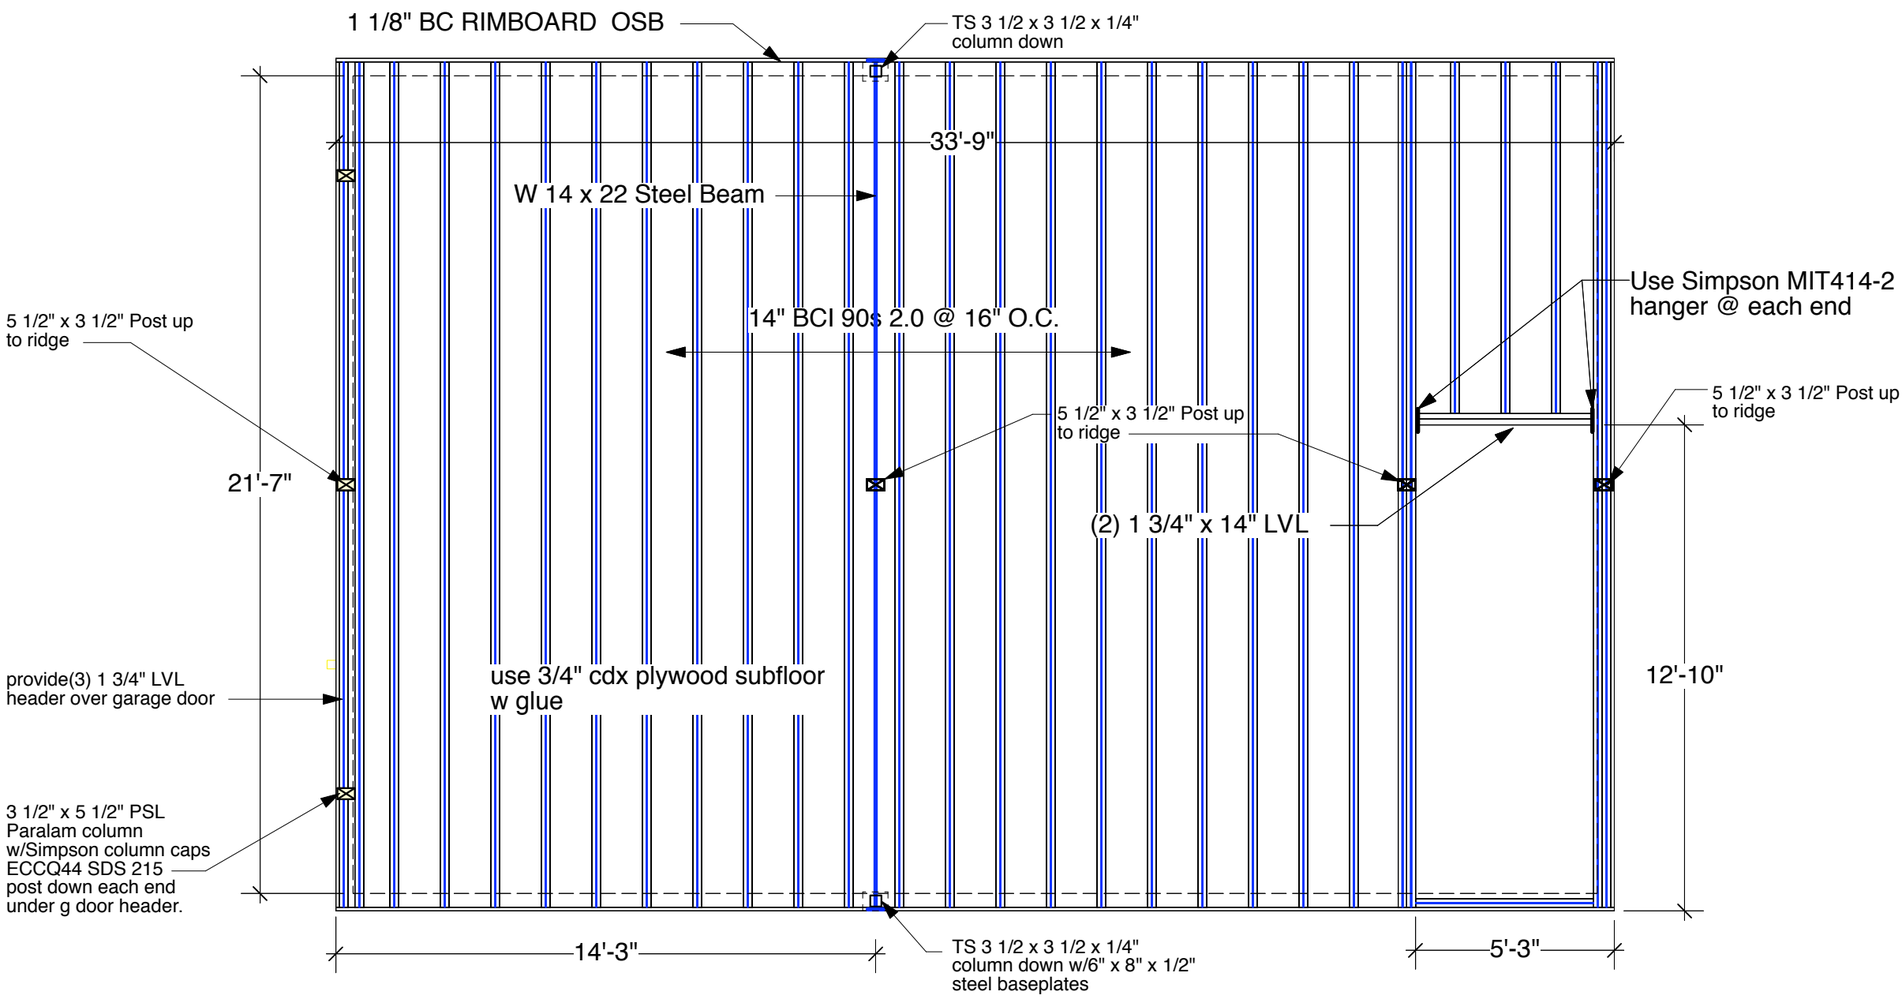

Mckenna Garage
226 Baldwin Avenue
Framingham, MA

Roger P. Toran
DESIGN ~ BUILD
57 Mary Chilton Road
Needham, Massachusetts 02492
781-444-5966
781-449-6727 FAX

Job Number: 0907

Drawn By: Roger P. Toran

Date: 5 May, 2009

Revised: 5, Oct. 2009

Scale: 1/4" = 1'

2nd Floor Framing

S-02

NOTES

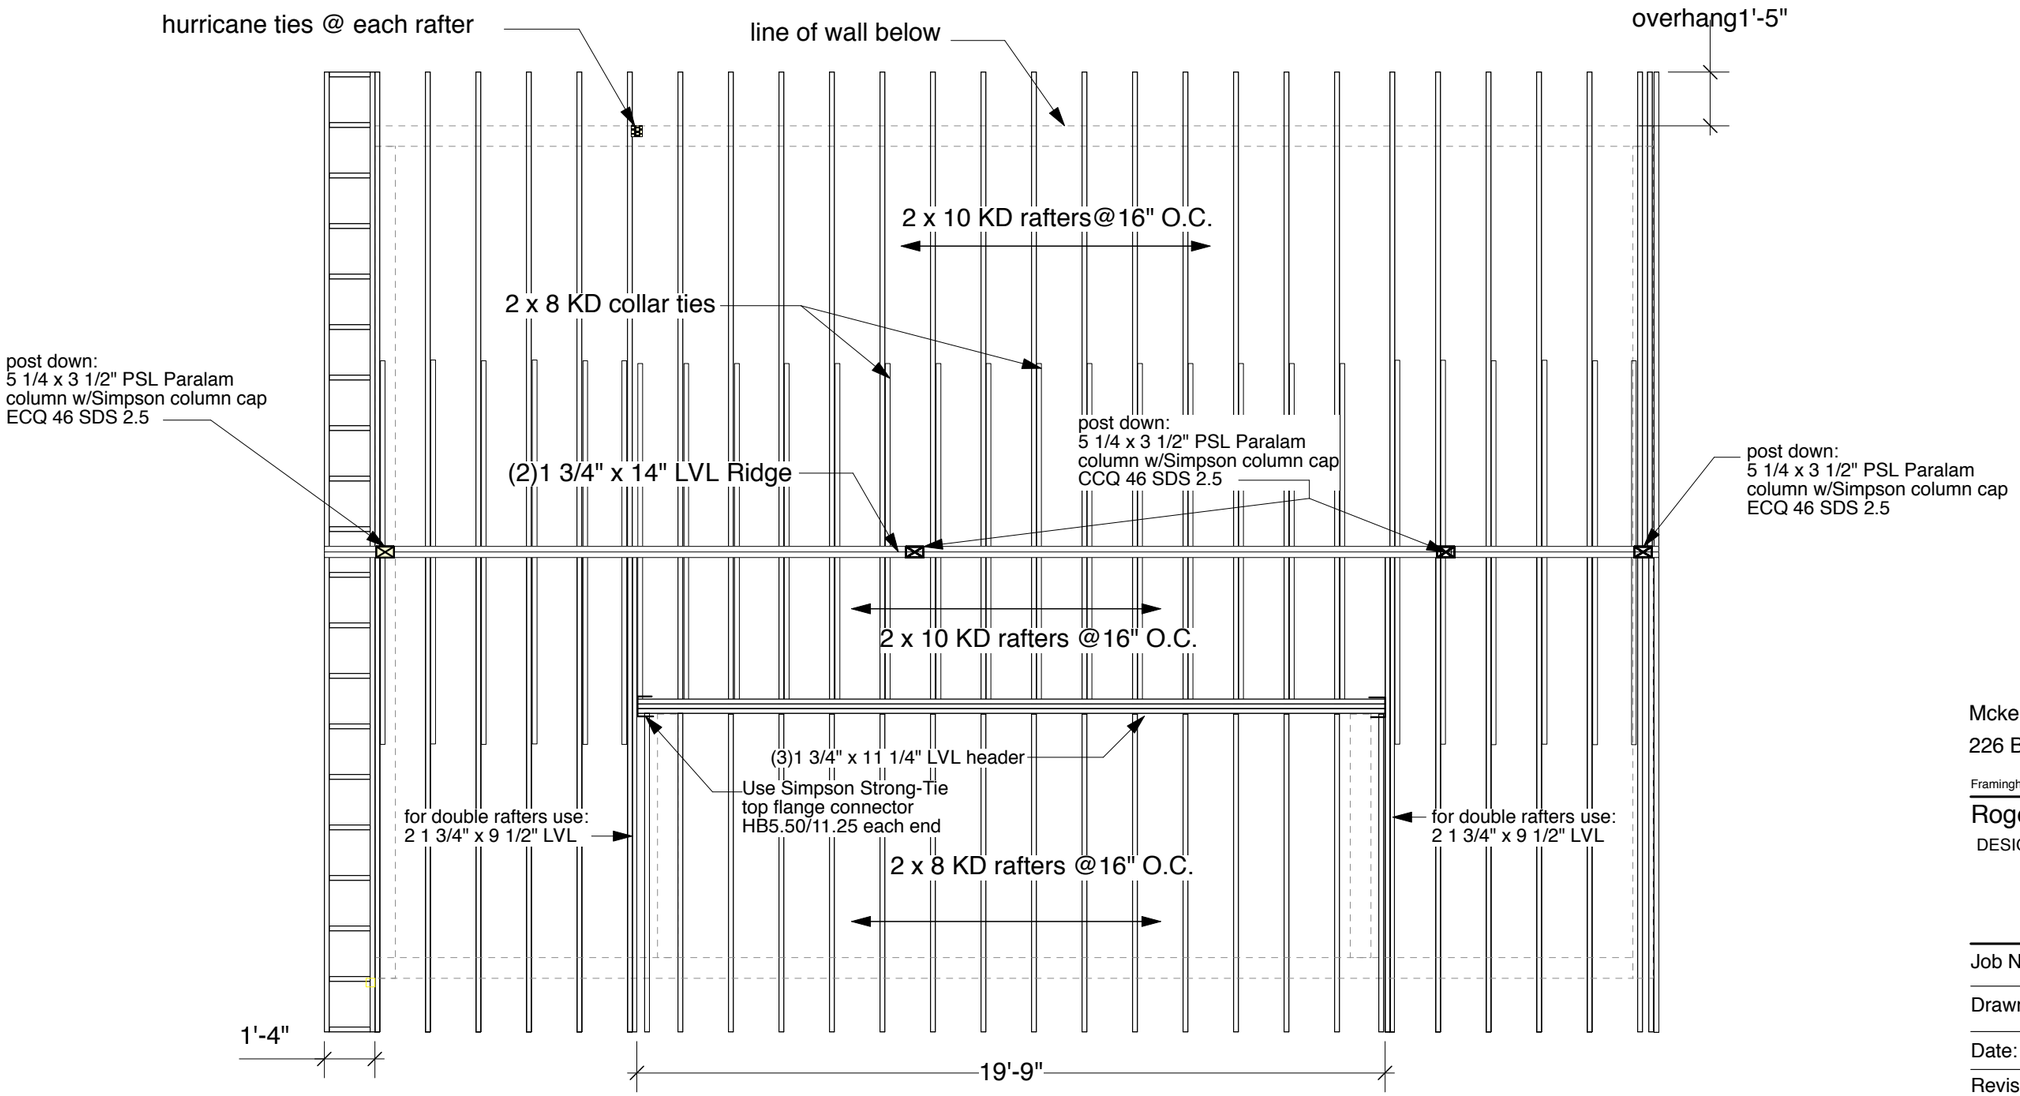

Mckenna Garage
226 Baldwin Avenue
Framingham, MA

Roger P. Toran
DESIGN ~ BUILD
57 Mary Chilton Road
Needham, Massachusetts 02492
781-444-5966
781-449-6727 FAX

Job Number: 0907

Drawn By: Roger P. Toran

Date: 5 May, 2009

Revised: 5, Oct. 2009

Scale: 1/4" = 1'

Roof Framing Plan

S-03